

ZAŠTITU OKOLIŠA ISPOSTAVA DELNICE

KLASA: UP/T-361-03/08-03/22
URBROJ: 2170/1-07-03/5-03-17
Delnice, 22. 4. 2007

Toplan:


Krit. Zeit: 23.10.25

K.O. 4 05540

[illegible]

Položajni nacrt: 

Mjerilo 1: 100

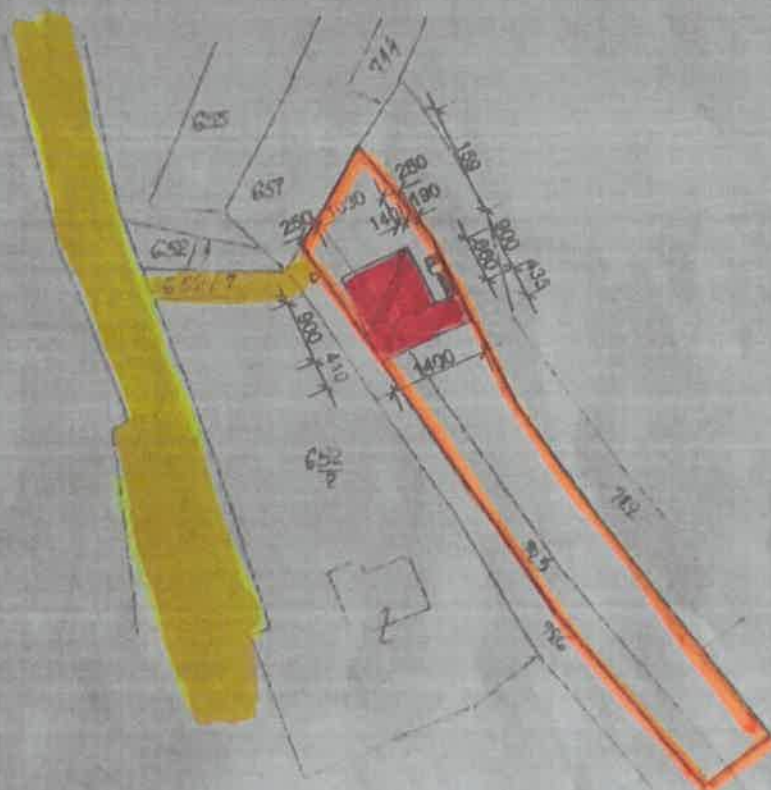

Stručna obrada:
Mario Prljević, dipl. iur.



PO OVLASTI PROČELNICE



odličnej postave


dipl. ing. grad.



24.02.2022.

kč 726 koju ima u posjedu Anica Štih

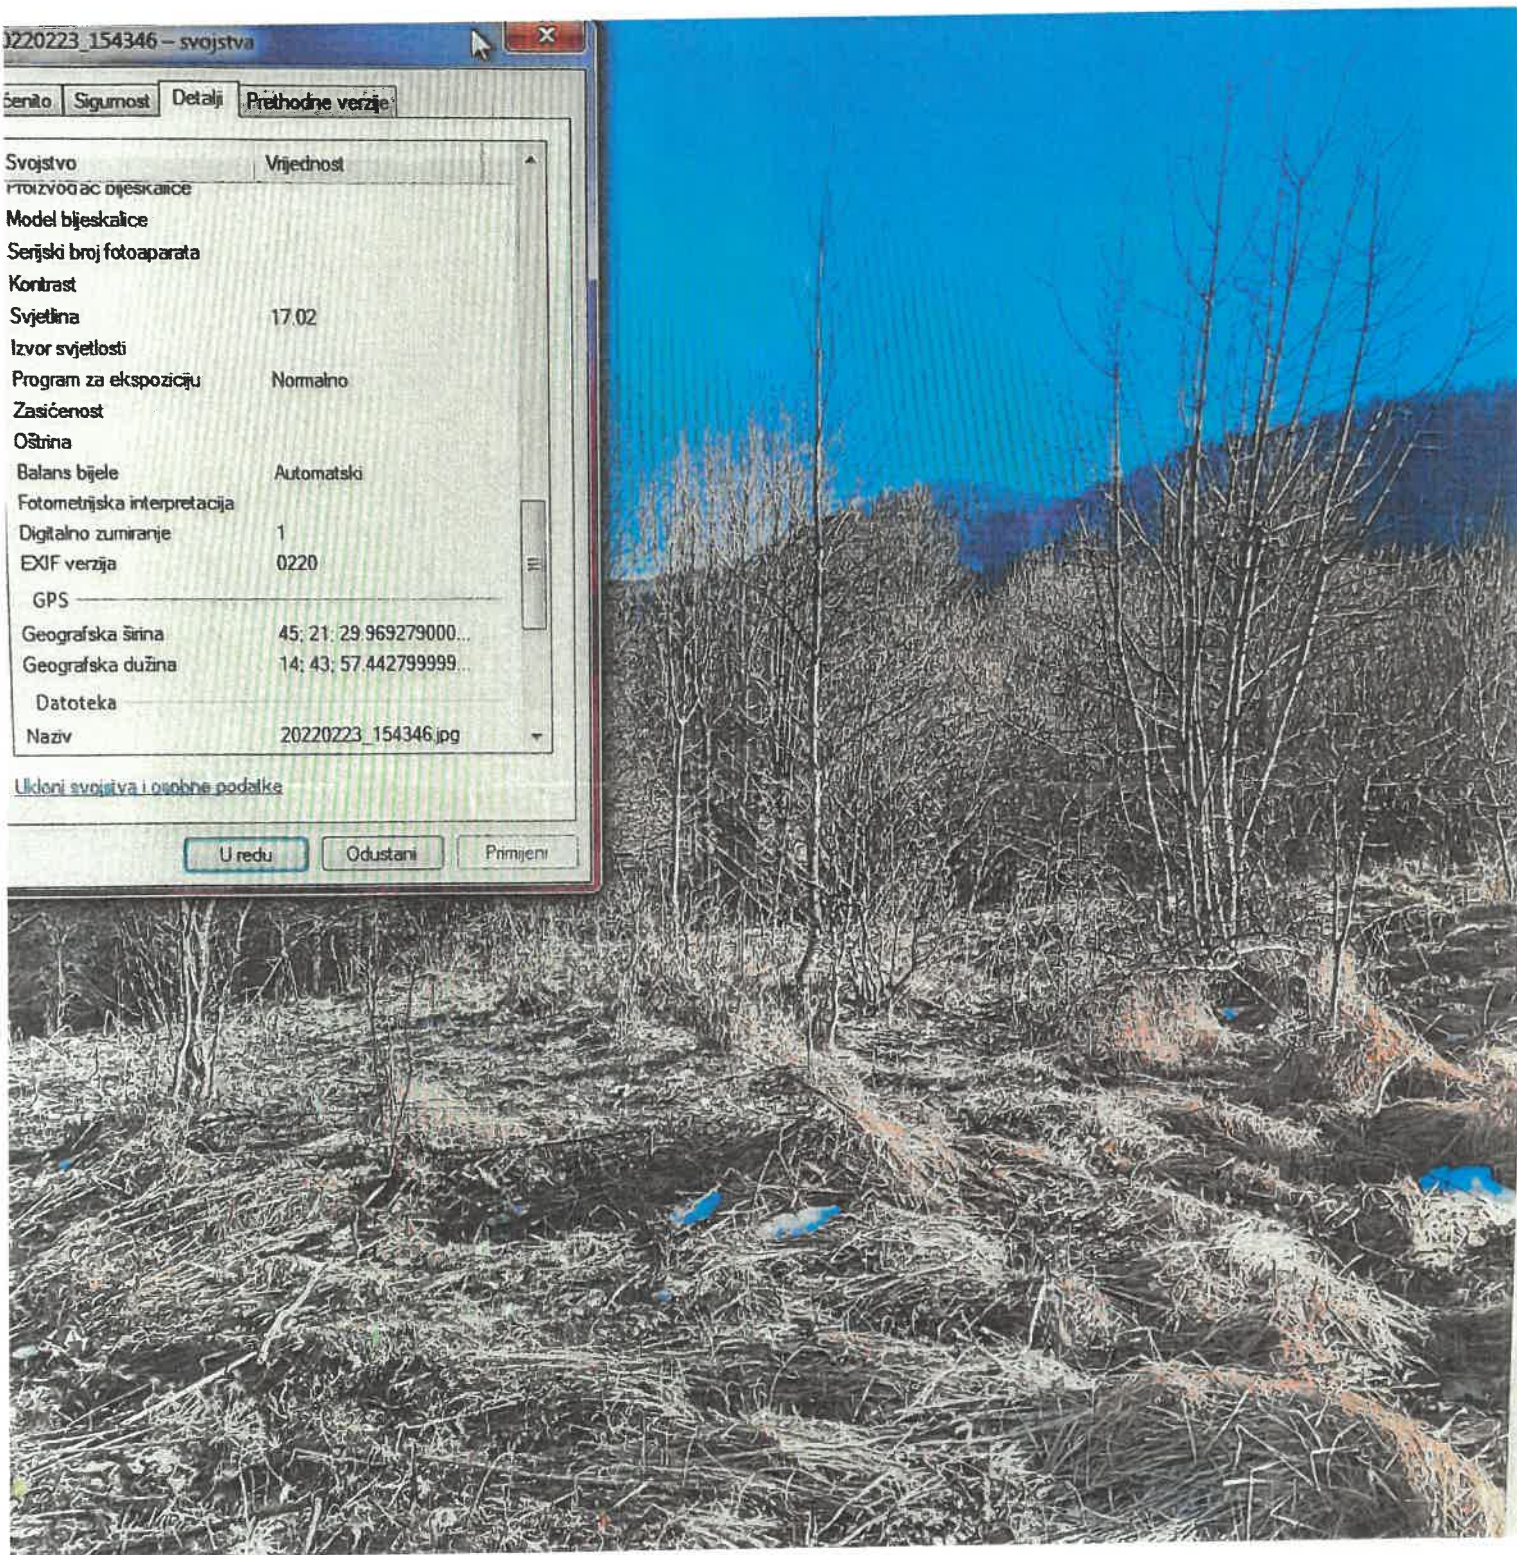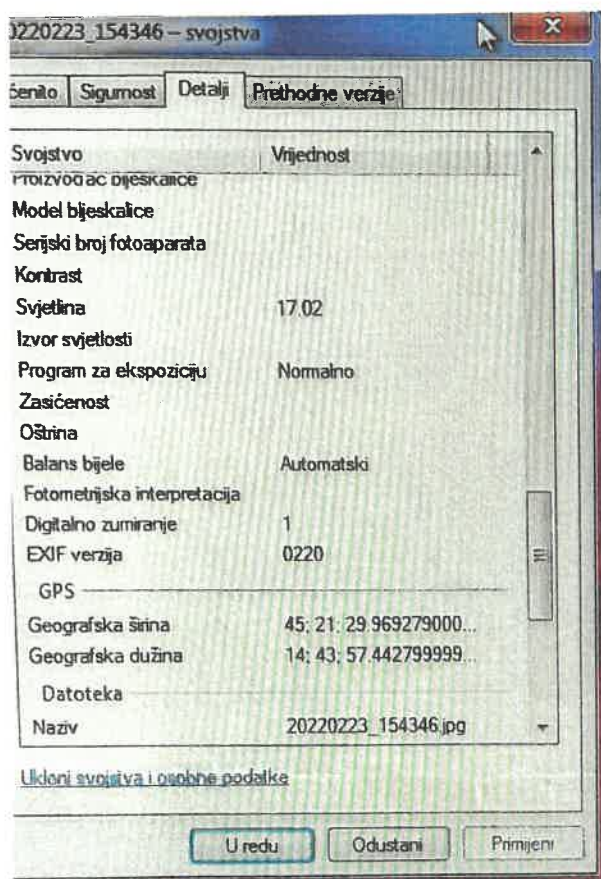

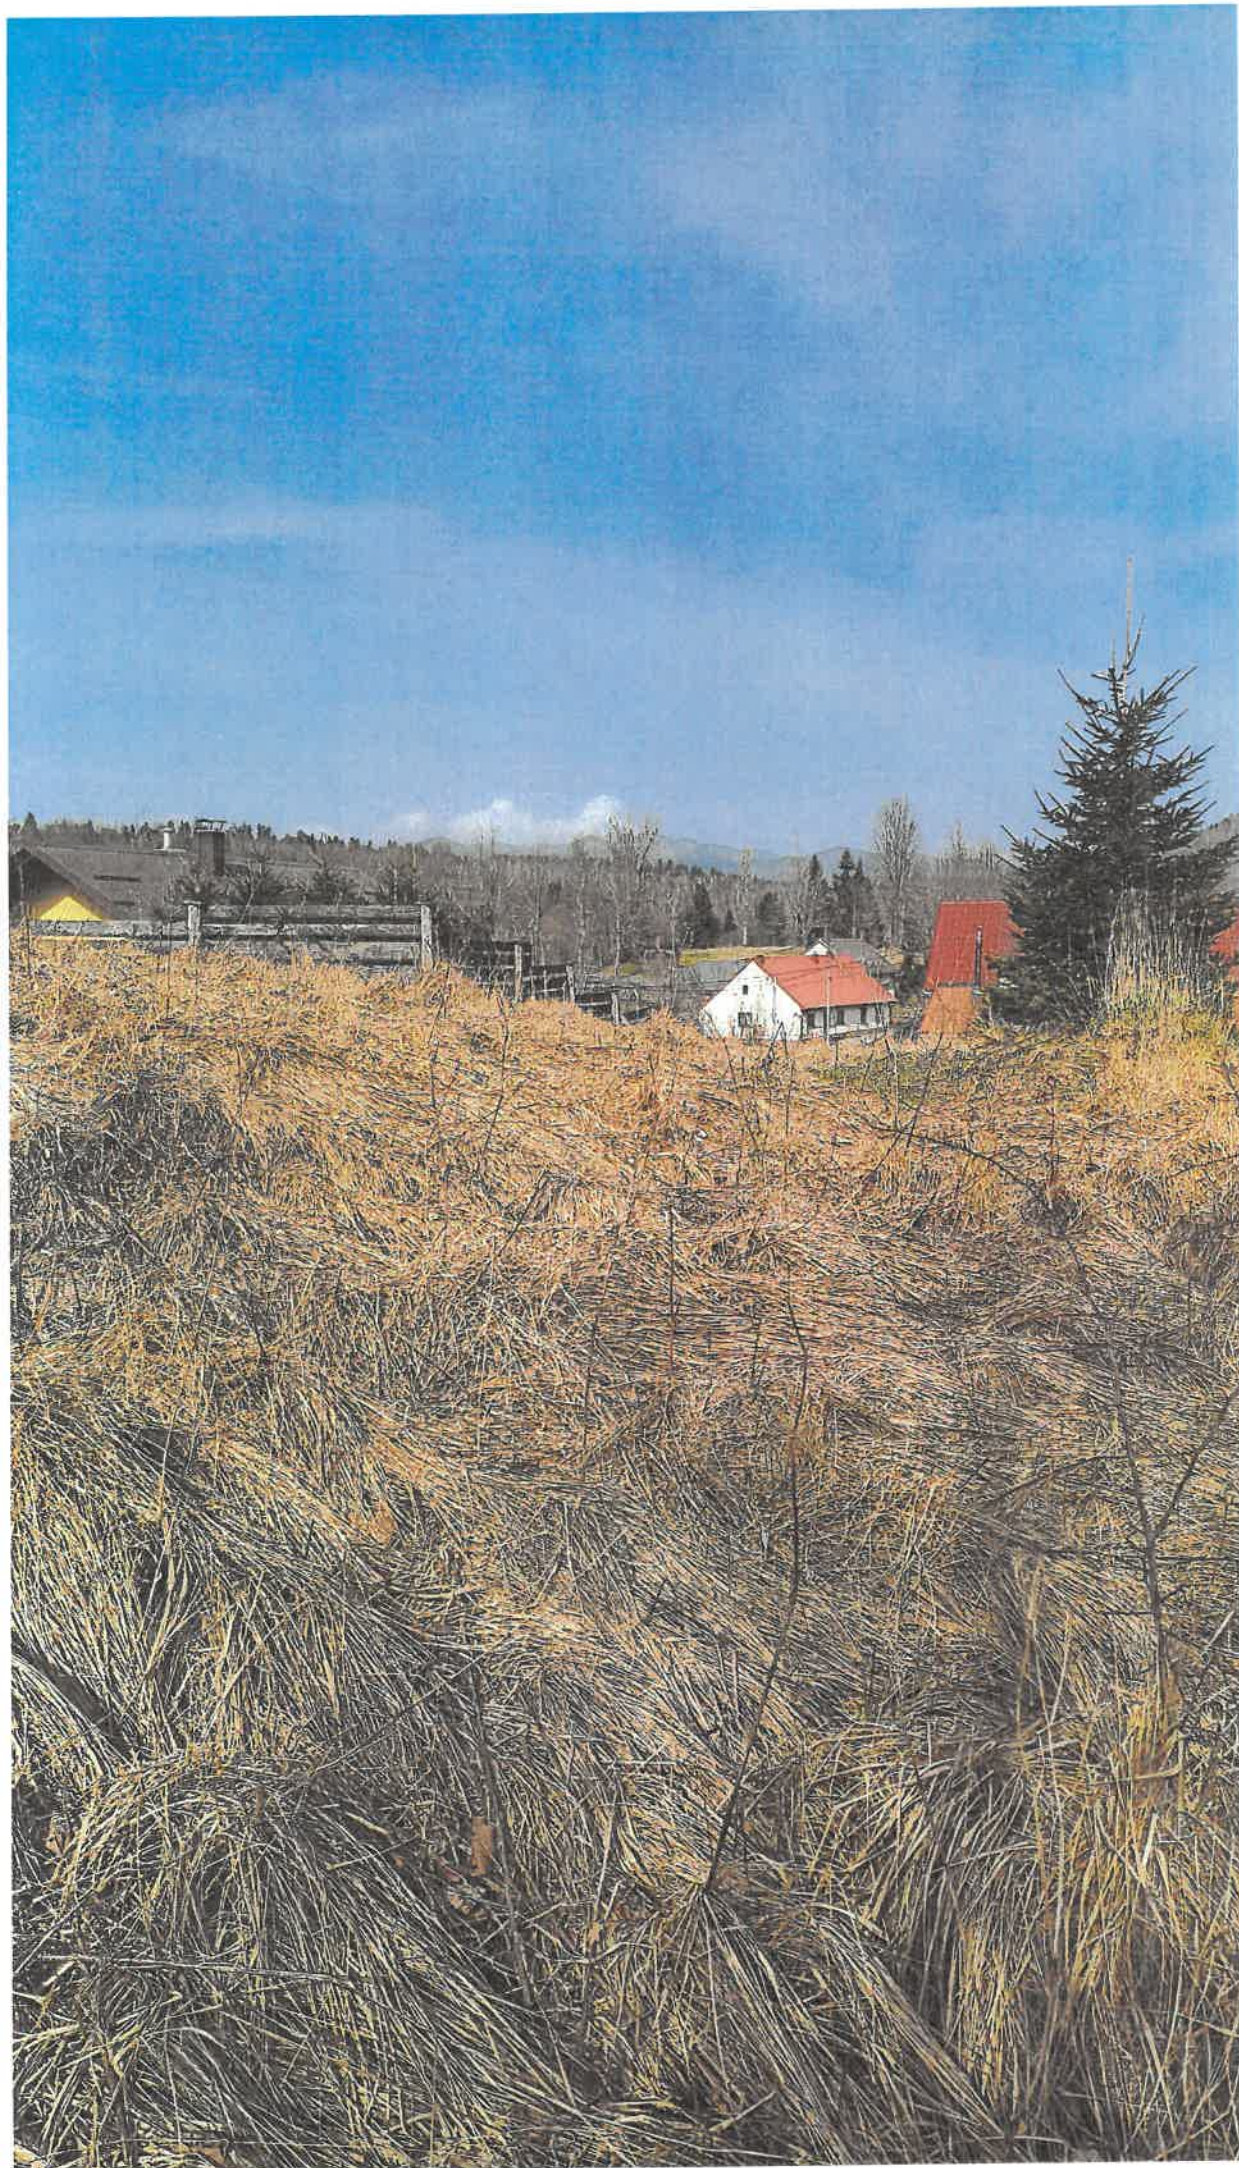

24.02.
2022





24.02.2022





08/09/2026 01:54 PM



